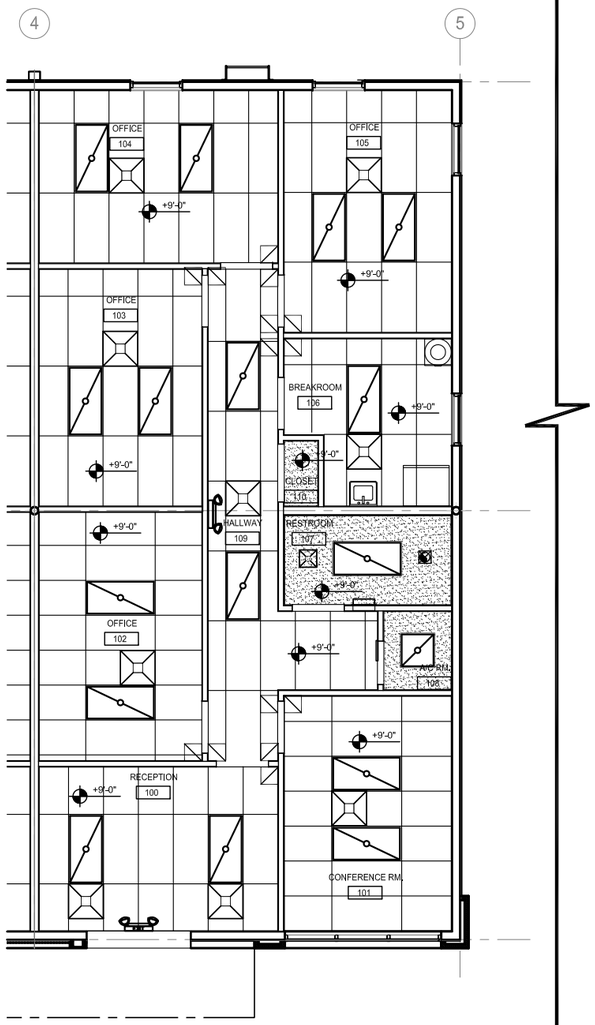


REFLECTED CEILING PLAN — SCALE 1/4" = 1'-0" — 5

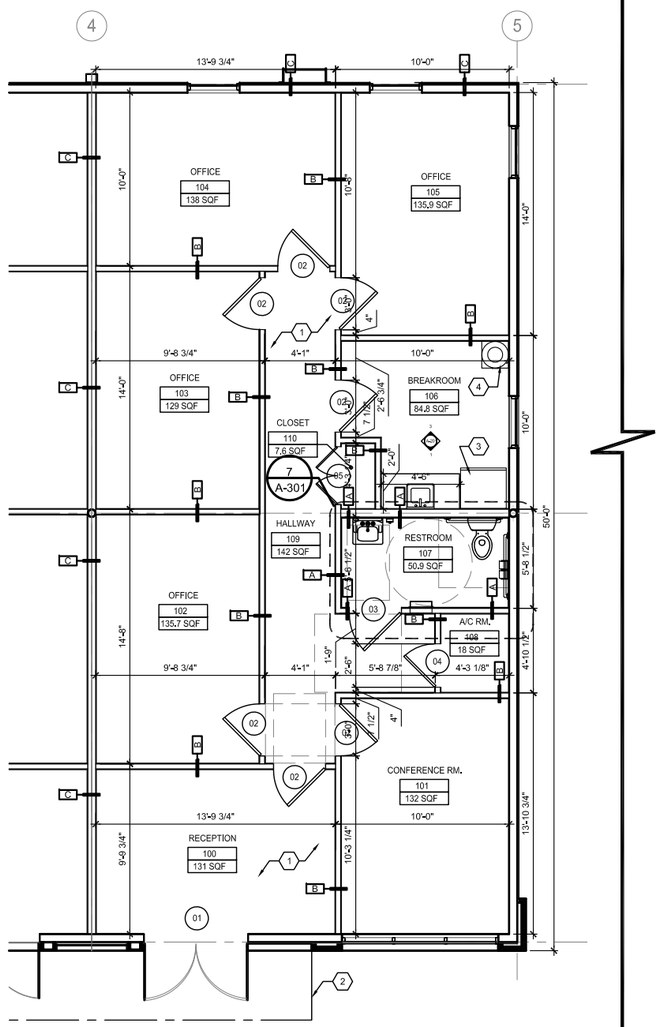


FLOOR PLAN — SCALE 1/4" = 1'-0" — 2

1. EXISTING CONCRETE FLOOR SLAB TO REMAIN.
2. EXISTING EXTERIOR CANOPY TO REMAIN (NOT IN SCOPE OF WORK)
3. NEW REFRIGERATOR, RE: PLUMBING DRAWINGS.
4. WATER DISPENSER

## KEY NOTES

GC TO PROVIDE SUITE IDENTIFICATION VISIBLE FROM THE ACCESS DRIVE

A PORTION OF RECEPTION COUNTER AT LEAST 36" IN LENGTH SHALL NOT BE HIGHER THAN 36" ABOVE FINISH FLOOR

## GENERAL NOTES

CEILING TYPE LEGEND

| SYMBOLS | DESCRIPTIONS |
|---|---|
| | 2'X4' ACOUSTIC CEILING TILES |

DURACLEAN SMOOTH WHITE 2X4 CEILING VINYL TILE.. COLOR : WHITE. THICKNESS : 1/8".

USDA COMPLIANT. 100%WATERPROOF AND WASHABLE. MOLD AND MILDEW RESISTANT, AND CLEANS.

FDA COMPLIANT. CLASS A FIRE RATED.

## CEILING TYPE LEGEND

ELECTRICAL GRAPHIC LEGEND

| SYMBOL | DESCRIPTION |
|---|---|
| | 2'x4' RECESSED LIGHT FIXTURE ('X' DESIGNATES FIXTURE TYPE) |
| | 2'x4' RECESSED EMERGENCY LIGHT FIXTURE WITH BATTERY PACK |
| X | CEILING-MOUNTED EXIT SIGN WITH BATTERY AND TWO EMERGENCY LIGHT FIXTURES |
| A | WALL-MOUNTED EMERGENCY LIGHT FIXTURE, RE: MEP DWGS. |

ELEC. GRAPHIC LEGEND

| FINISHES KEY NOTES | |
|---|---|
| 01 | 3" LAMINATED BACK SPLASH |
| 02 | PAINTED GYP. WALL, WATER BASED CATALYZED EPOXY. MANUFACTURE: SHERWIN-WILLIAMS, COLOR TBD |
| 03 | LAMINATED COUNTER TOP |
| EQUIPMENTS SCHEDULE | |
| 1 | SINK, RE: PLUMBING |
| 2 | WATER DISPENSER |
| 3 | REFRIGERATOR, RE: PLUMBING |

INTERIOR FINISHES + EQUIPMENT — SCALE 1/2" = 1'-0" — 4

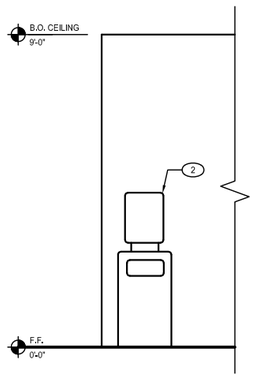


BREAKROOM INTERIOR ELEVATION — SCALE 1/2" = 1'-0" — 3

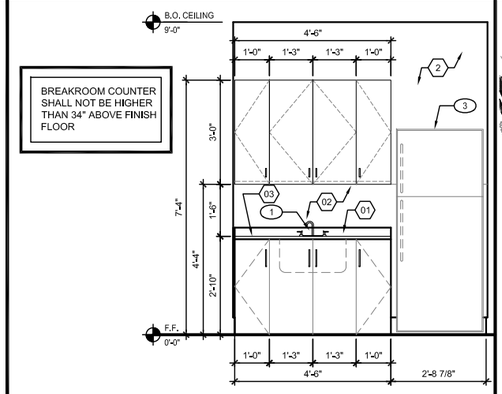


BREAKROOM INTERIOR ELEVATION — SCALE 1/2" = 1'-0" — 1

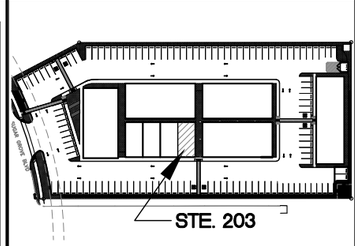


SCOPE OF WORK LOCATION

5444 WESTHEIMER ROAD. SUITE 1440
HOUSTON, TEXAS 77056
PH: 281-870-8727 | FX: 281-870-8728
W W W . C I V E . C O M
TEXAS FIRM # 17342

CIVE®

ARIA OFFICE PARK INTERIOR BUILD-OUT
SUGAR GROVE REH LLC
4732 SUGARGROVE BLVD. BUILDING B,
SUITE 203, STAFFORD 77477

11/02/22

OWNER / DESIGNER
NAME: NADEEM D. ABASSI
ADDRESS: 7500 BELLAIRE BLVD SUITE
224 HOUSTON, TX 77036
PHONE: 281-330-3000
EMAIL: NADEEM@ABADEVLLC.COM
Governmental Jurisdiction
CITY OF STAFFORD

Revisions:

| Mark: | Description: | Date: |
|---|---|---|
| | ISSUED FOR PERMIT | 11/02/22 |

FLOOR PLAN AND REFLECTED CLG PLAN

| | |
|---|---|
| Drawn by: | H.R. |
| Checked by: | E.H. |
| Date of Issue: | 11/02/22 |
| Project Number: | AE-J22-5679 |
| Sheet Number: | A-201 |